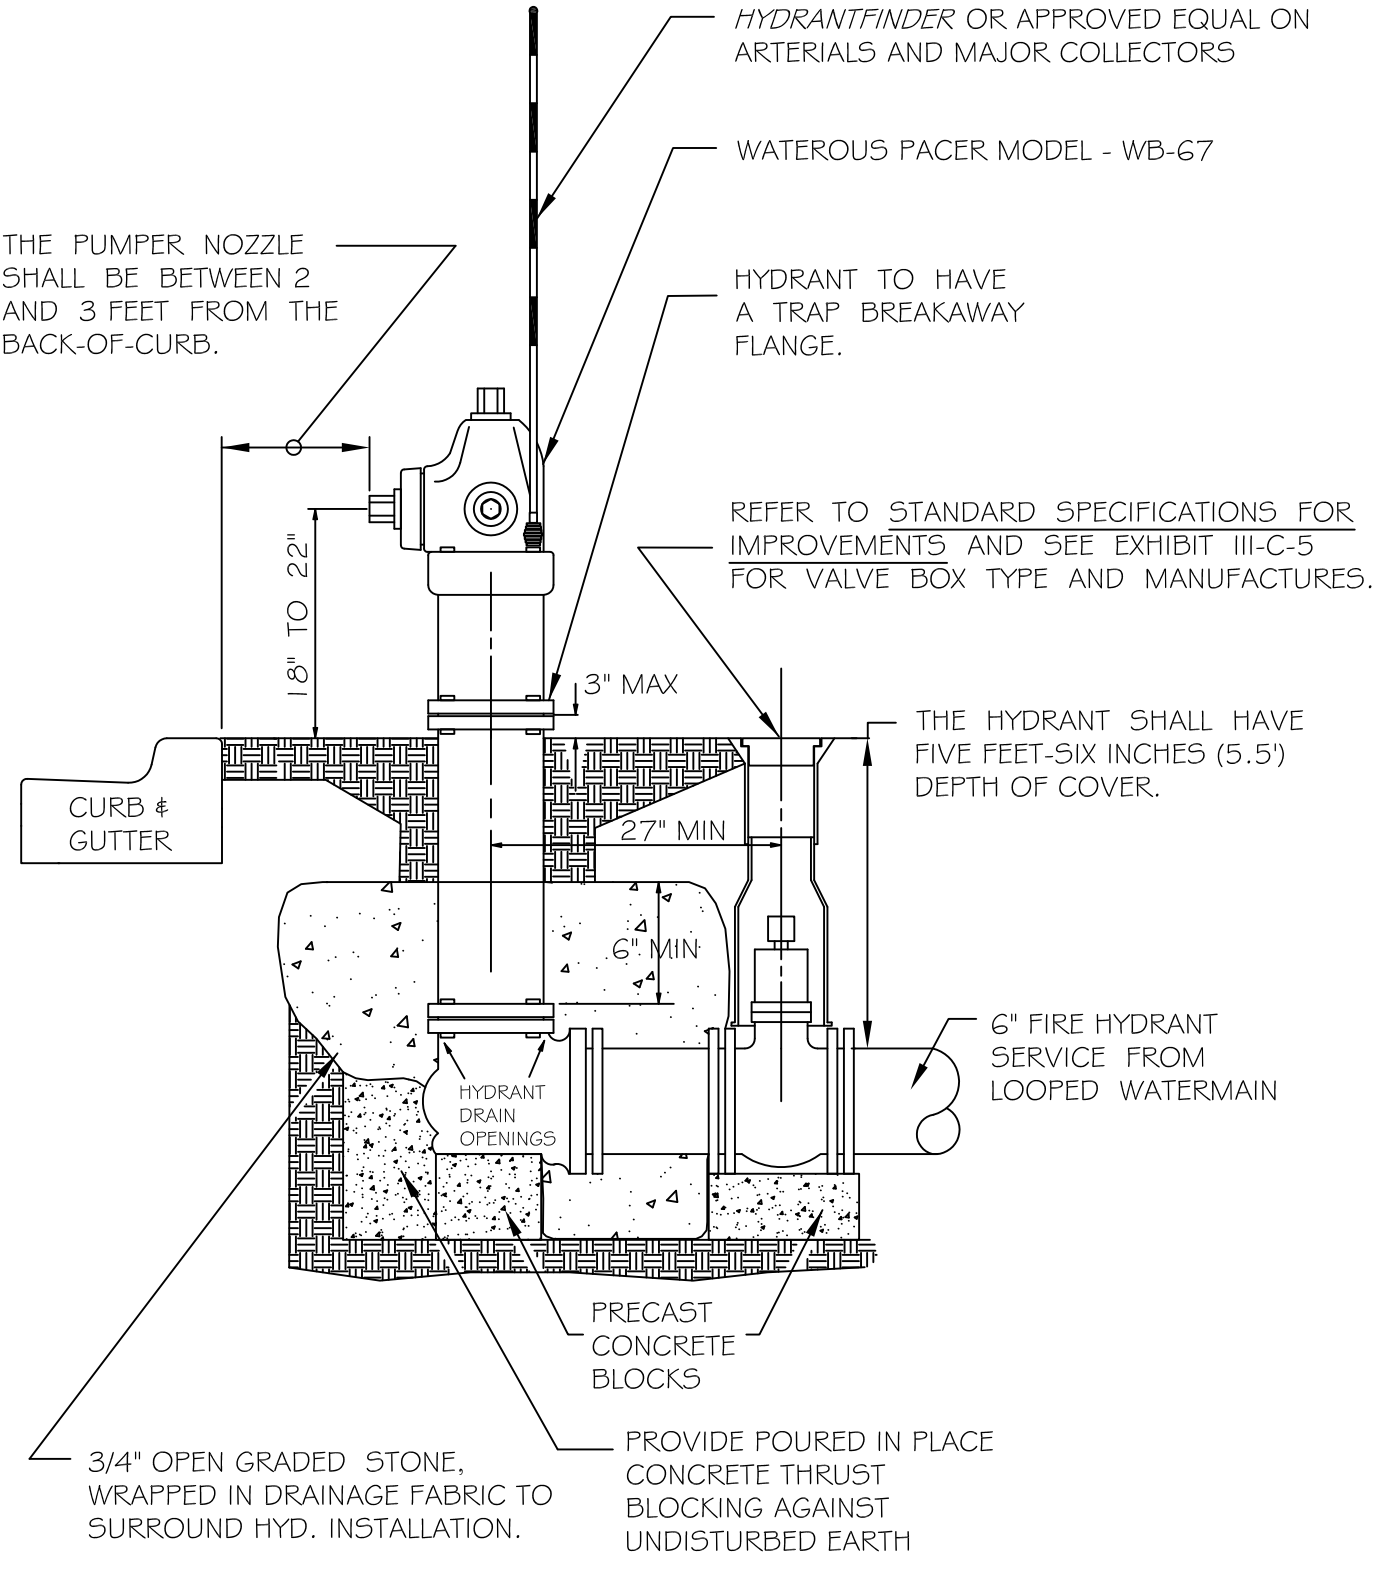

AURORA The City of Lights
ENGINEERING

REVISIONS	
DATE: 9/18	BY: DGoewey

HYDRANT INSTALLATION

SCALE: NOT TO SCALE	CHECKED: DF	DRAWING NUMBER
DATE: 8/02	DRAWN: NM / SAZ	EXHIBIT III-C-7